


KURT MEIER

TYPE 'E' ADMINISTRATIVE SUBDIVISION
PART SW 1/4, SW 1/4, SECT. 29, T 10N, R 2W

NW CORNER, SW 1/4, SW 1/4
SECTION 29, T 10N, R 2W

Monroe County, Indiana

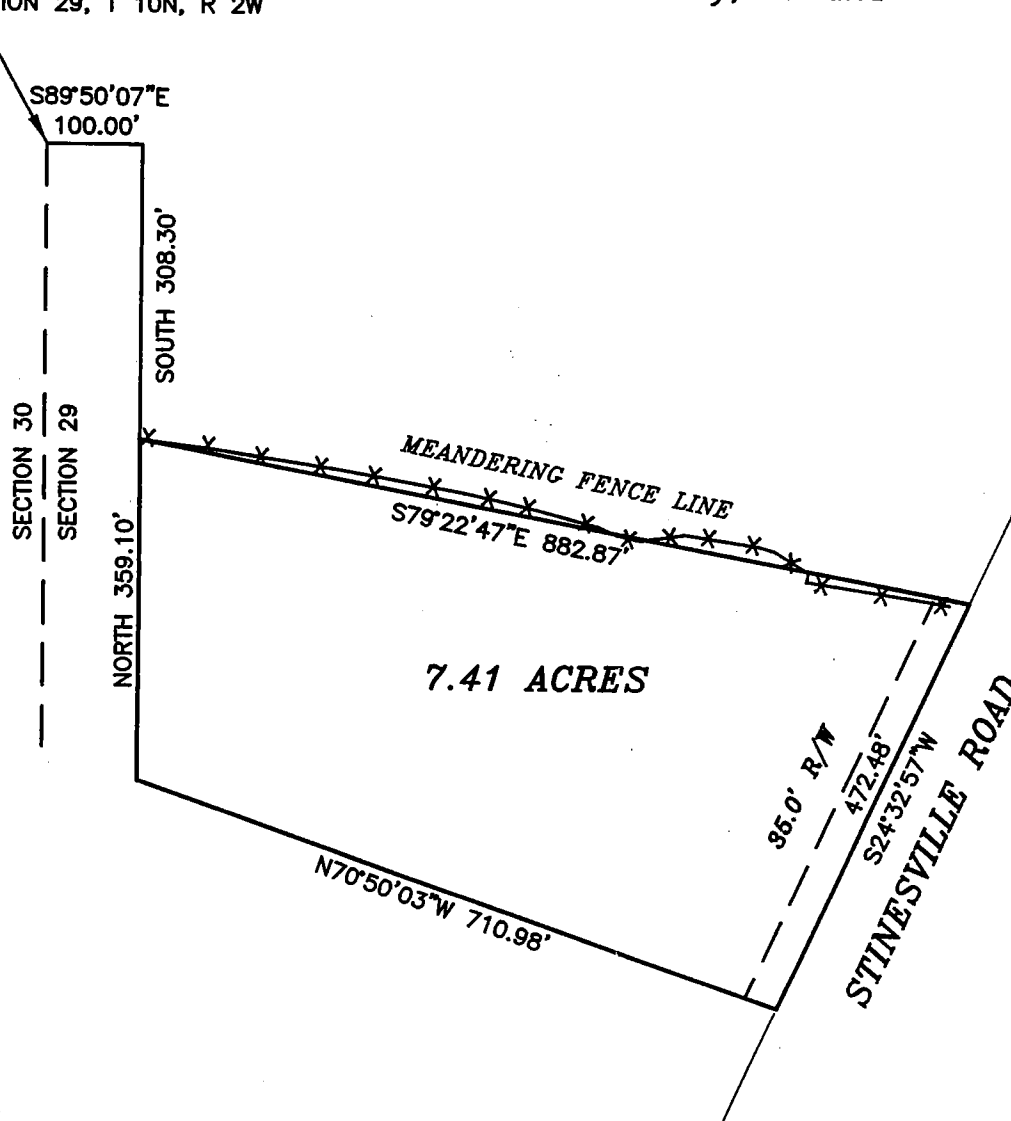

SCALE

0 200

A PART OF THE SOUTHWEST QUARTER OF THE SOUTHWEST QUARTER OF SECTION 29, TOWNSHIP 10 NORTH, RANGE 2 WEST, MONROE COUNTY, INDIANA, DESCRIBED AS FOLLOWS: COMMENCING AT THE NORTHWEST CORNER OF THE SAID QUARTER SECTION; THENCE ALONG THE NORTH LINE OF SAID QUARTER SECTION SOUTH 89 DEGREES 50 MINUTES 07 SECONDS WEST FOR 100.00 FEET; THENCE LEAVING SAID NORTH LINE SOUTH FOR 308.30 FEET AND TO THE POINT OF BEGINNING; SOUTH 79 DEGREES 22 MINUTES 47 SECONDS EAST FOR 882.87 FEET AND TO THE CENTERLINE OF STINESVILLE ROAD; THENCE ALONG THE SAID ROAD CENTERLINE SOUTH 24 DEGREES 32 MINUTES 57 SECONDS WEST FOR 472.48 FEET; THENCE LEAVING THE SAID ROAD CENTERLINE NORTH 70 DEGREES 50 MINUTES 03 SECONDS WEST FOR 710.98 FEET; THENCE NORTH FOR 359.10 FEET AND TO THE POINT OF BEGINNING. CONTAINING 7.41 ACRES, MORE OR LESS.

SUBJECT TO A 35.00 FOOT COUNTY HIGHWAY RIGHT-OF-WAY FROM THE CENTERLINE OF STINESVILLE ROAD.

SURVEYOR'S SIGNATURE

C. D. Graham

C. D. GRAHAM
GRAHAM ENGINEERING, P.C. 9800014
615 WEST KIRKWOOD AVENUE
BLOOMINGTON, IN 47404
OCTOBER 28, 2002 JOB NO. 02-475




KURT MEIER

TYPE 'E' ADMINISTRATIVE SUBDIVISION
PART SW 1/4, SW 1/4, SECT. 29, T 10N, R 2W

NW CORNER, SW 1/4, SW 1/4
SECTION 29, T 10N, R 2W

Monroe County, Indiana

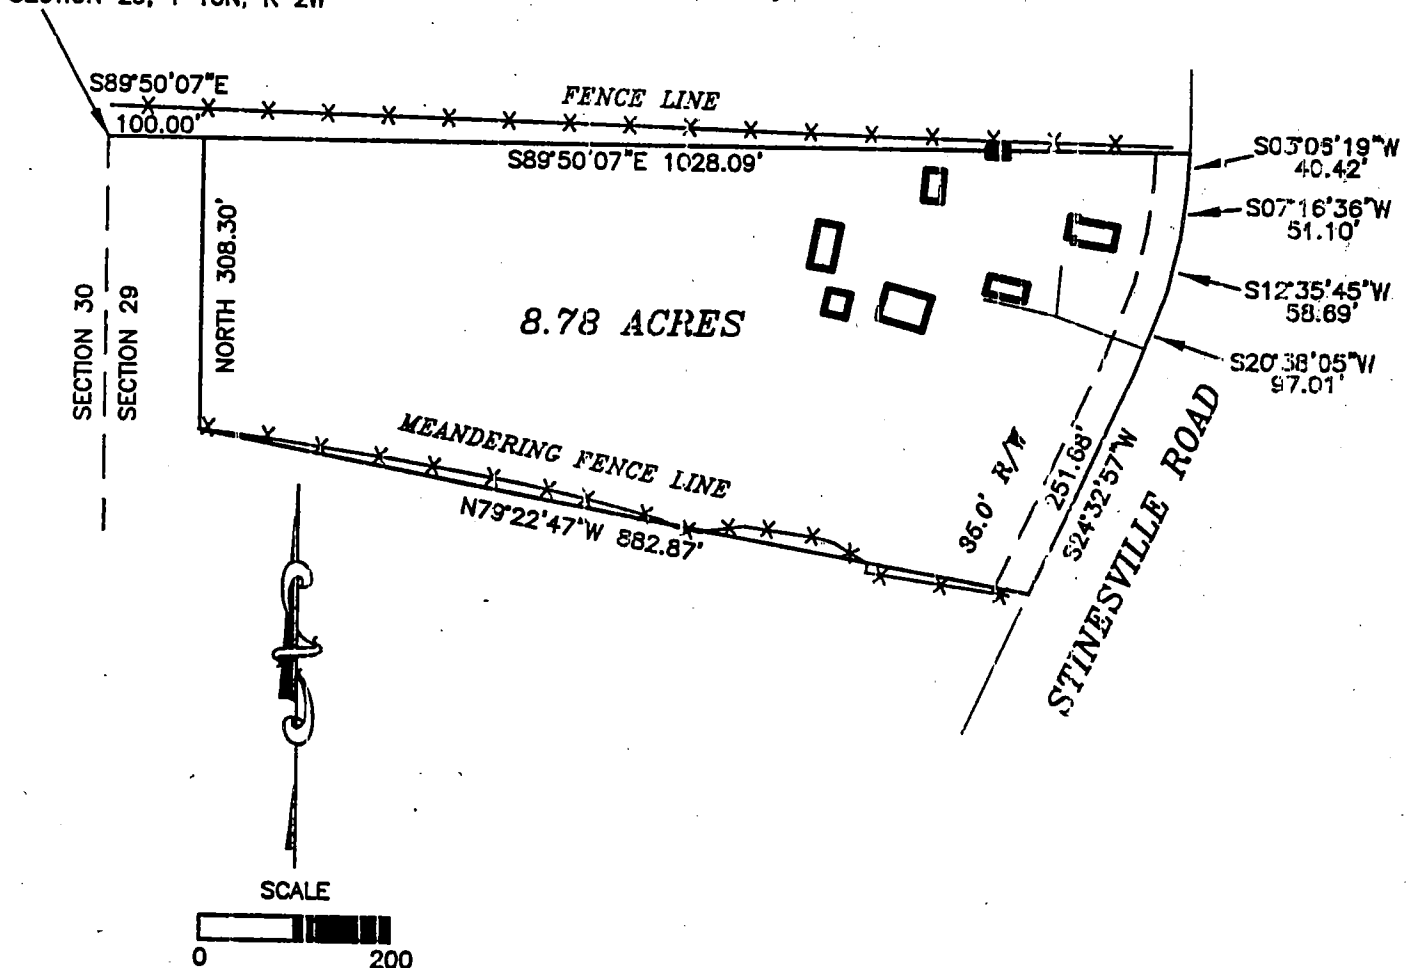

DESCRIPTION:

A PART OF THE SOUTHWEST QUARTER OF THE SOUTHWEST QUARTER OF SECTION 29, TOWNSHIP 10 NORTH, RANGE 2 WEST, MONROE COUNTY, INDIANA, DESCRIBED AS FOLLOWS: COMMENCING AT THE NORTHWEST CORNER OF THE SAID QUARTER QUARTER SECTION; THENCE ALONG THE NORTH LINE OF THE SAID QUARTER QUARTER SECTION SOUTH 89 DEGREES 50 MINUTES 07 SECONDS EAST FOR 100.00 FEET AND TO THE POINT OF BEGINNING; THENCE CONTINUING ALONG SAID NORTH LINE SOUTH 89 DEGREES 50 MINUTES 07 SECONDS EAST FOR 1028.09 FEET AND TO THE CENTERLINE OF STINESVILLE ROAD; THENCE LEAVING THE SAID NORTH LINE AND WITH THE SAID ROAD CENTERLINE THE FOLLOWING COURSES AND DISTANCES: SOUTH 03 DEGREES 06 MINUTES 19 SECONDS WEST FOR 40.42 FEET; SOUTH 07 DEGREES 16 MINUTES 36 SECONDS WEST FOR 51.10 FEET; SOUTH 12 DEGREES 35 MINUTES 45 SECONDS WEST FOR 58.69 FEET; SOUTH 20 DEGREES 38 MINUTES 05 SECONDS WEST FOR 97.01 FEET; SOUTH 24 DEGREES 32 MINUTES 57 SECONDS WEST FOR 251.68 FEET; THENCE LEAVING THE SAID ROAD CENTERLINE NORTH 79 DEGREES 22 MINUTES 47 SECONDS WEST FOR 882.87 FEET; THENCE NORTH FOR 308.30 FEET AND TO THE POINT OF BEGINNING; CONTAINING 8.78 ACRES, MORE OR LESS.

SUBJECT TO A 35.00 FOOT COUNTY HIGHWAY RIGHT-OF-WAY FROM THE CENTERLINE OF STINESVILLE ROAD.

SURVEYOR'S SIGNATURE

C. D. Graham

C. D. GRAHAM
GRAHAM ENGINEERING, P.C. 980C014
615 WEST KIRKWOOD AVENUE
BLOOMINGTON, IN 47404
OCTOBER 28, 2002 JOB NO. 02-475



TRI CO Surveying & Mapping

Edmund O. Farkas, Registered Land Surveyor

BEAN Blossom


Sec 29 #45

103 West Temperance

P.O. Box 96


Ellettsville, Indiana 47429

Phone: 812-876-2305

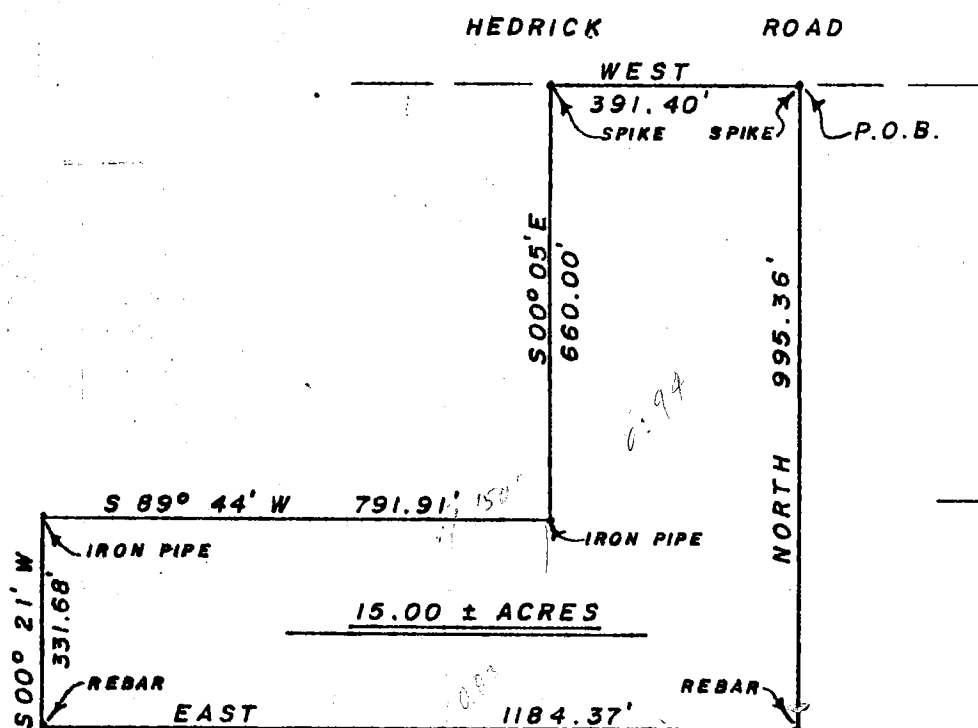

SCALE: 1" = 300'

I, Edmund O. Farkas, hereby certify that I am a Registered Land Surveyor, licensed in compliance with the Laws of the State of Indiana; that this plat and the following description correctly represent a land survey completed under my supervision on April 21, 1982; that all monuments shown thereon actually exist and that their location and type are to the best of my knowledge accurately shown.

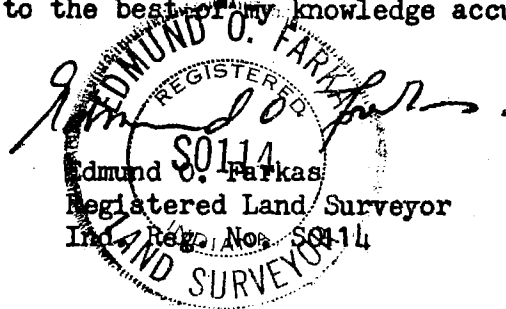

A part of the Northeast Quarter of Section Twenty-nine (29), Township Ten (10) North, Range Two (2) West, Monroe County, Indiana, and more particularly described as follows:


Beginning 796.60 feet West from the Northeast Corner of said Section on a railroad spike in Hedrick Road, thence West on the North line of said Section and on the said county road 391.40 feet to a spike, thence leaving the said North line and said road South Zero (00) Degrees and Five (05) Minutes East 660.00 feet, thence South Eighty-nine (89) Degrees and Forty-four (44) Minutes West 791.91 feet to a rebar, thence South Zero (00) Degrees and Twenty-one (21) Minutes West 331.68 feet to a rebar, thence East 1184.37 feet to a rebar, thence North 995.36 feet to the place of beginning.

Containing 15.00 acres, more or less.

1/4 CORNER 2
SW 1/4 - SW 1/4
SECTION 29
T10N - R2W

PART SW 1/4 - SW 1/4
SECTION 29 - T10N - R2W

O = DENOTES 5/8" REBAR W CAP
SET
CAP = GRAHAM L.S. 9978

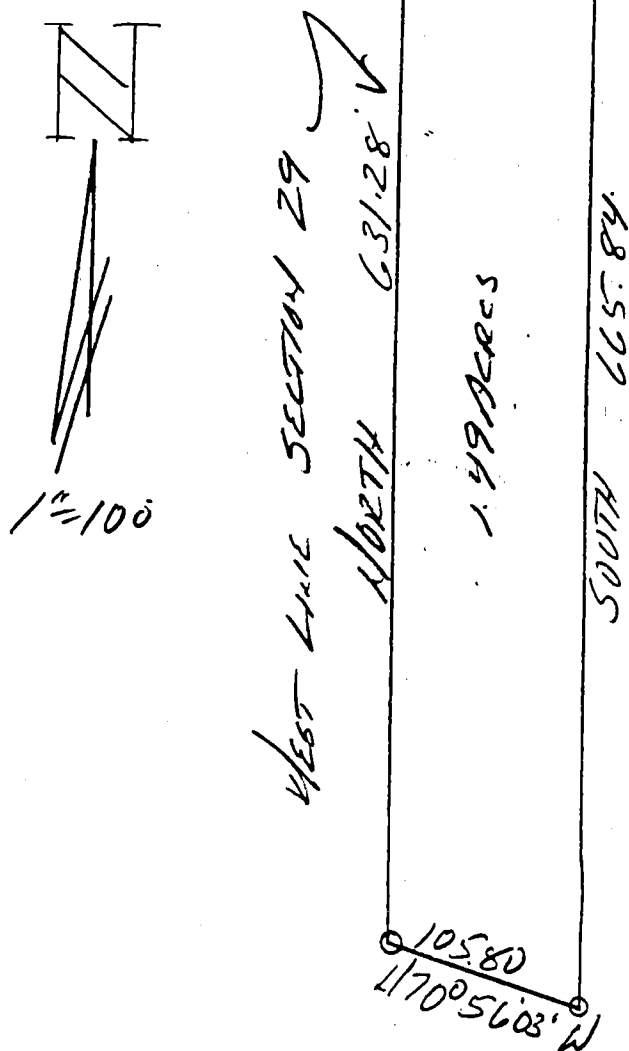

BB Sec 29

DESCRIPTION:

A part of the Southwest quarter of the Southwest quarter of Section 29, Township 10 North, Range 2 West, Monroe County, Indiana, described as follows: Beginning at a 5/8" rebar with cap set this survey, cap = Graham R.L.S. 9978, marking the Northwest corner of said quarter quarter, thence running East for 100.00 feet, thence running South and parallel with the West line of said Section for 665.84 feet and to the North line of a 5.00 acre tract as described in Deed Record 450 page 600, thence running with said north line North 70 degrees 56 minutes 03 seconds West for 105.80 feet and to the West line of said Section, thence running with said Section line North for 631.28 feet and to the point of beginning. Containing in all 1.49 acres, more or less.



C.D. Graham

C.D. Graham L.S. 9500014 Indiana
Graham Engineering 615 W. Kirkwood
Bloomington, Indiana 47404

May 17, 1999 Job No. 99-190

2/1

EAST LINE of W¹/₂
of SW¹/₄ ROTATED
TO NORTH

123.84

GRUBB N 16° 53' 14" E
DR 313 Pg 56 109.72' —

65.68'

91.46'

456.31'

N 87° 05' 20" W

PIK
NAIL
SET

5/8 REBAR
w/ CAP SET

28.50
ACRES

NEWLY
10325'

(812) 334-8941

205 N. College Ave.
Suite 512

Bloomington, IN 47404

ARCHER

AND ASSOCIATES, INC.

LAND SURVEYING

SW CORNER
NW 1/4, SW 1/4
SECTION 29
T10N EAST
R2W 1179.75


EAST 726.00'

EXCEPTION

WEST 726.00'


EX 57 1509.00


Plat prepared by:

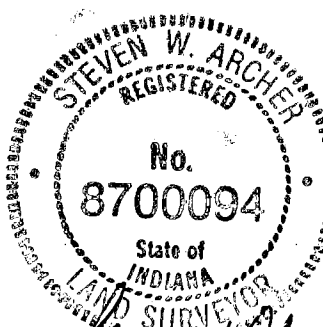

Steven W. Archer
RLS 8700094

10/19/95

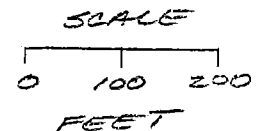

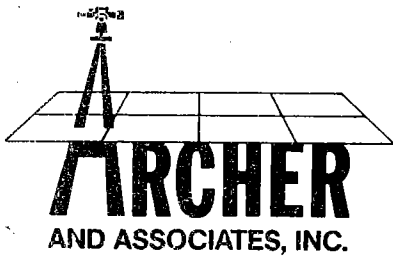

(812) 334-8941

205 N. College Ave.
Suite 512
Bloomington, IN 47404

LAND SURVEYING

Part of the North half of the Southwest quarter of Section 29, Township 10 North, Range 2 West, Monroe County, Indiana, and more particularly described as follows: Beginning at a point on the South line of said North half which point is about 71.5 rods (1,179.75 feet) East of the Southwest corner of said North half; thence East 1,509.00 feet, more or less, to the East line of said North half; thence North 660.00 feet; thence in a Northwesterly direction a distance of 6 1/2 rods (107.25 feet) to a point 43 rods North of the South line of said North half and 6 rods West of the East line of said North half; thence North 610.50 feet to the North line of said North half; thence West 34 rods (561 feet); thence South 132 feet; thence Westerly 373 feet, more or less, to the Northeast corner of a 5 acre tract; thence South 551.15 feet along the East line of said 5 acres; thence North Eighty-seven (87) degrees, Five (05) minutes, Twenty (20) seconds West 456.31 feet to the centerline of Stinesville Road; thence Southerly with said centerline to the point of beginning.

EXCEPTING THEREFROM a part of the North half of the Southwest quarter of Section 29, Township 10 North, Range 2 West, Monroe County, Indiana, described as follows: Beginning on the South line of the North half of the said Southwest quarter at a point that is 783.00 feet West of the Southeast corner of the North half of the said Southwest quarter; thence running West for 726.00 feet to the centerline of Stinesville Road; thence running North Three (03) degrees West along the said road centerline for 300.00 feet; thence running East for 726.00 feet; thence running South Three (03) degrees East for 300.00 feet and to the point of beginning. Containing in all Five (5.00) acres, more or less.


Containing after said exception 28.5 acres, more or less, by the records of the Auditor of Monroe County, Indiana.

ALSO, a part of the North half of the Southwest quarter of Section 29, Township 10 North, Range 2 West, Monroe County, Indiana, and more particularly described as follows: Beginning at a rebar found marking the Northwest corner of the Northeast quarter of the Southwest quarter of said section; thence South 132.00 feet; thence North Eighty-eight (88) degrees, Fifty-eight (58) minutes, Twenty-five (25) seconds West 84.19 feet to a P.K. nail set in the centerline of Stinesville Road and the true point of beginning; thence South Eighty-eight (88) degrees, Fifty-eight (58) minutes, Twenty-five (25) seconds East 305.54 feet to a 5/8 inch rebar with cap set; thence South 551.15 feet to a 5/8 inch rebar with cap set; thence North Eighty-seven (87) degrees, Five (05) minutes, Twenty (20) seconds West 456.31 feet to a P.K. nail set in the centerline of the aforementioned road; thence along said centerline the following bearings and distances: North Zero (00) degrees, Thirty-three (33) degrees, Fifty-nine (59) seconds East 91.46 feet; thence North Ten (10) degrees, Ten (10) minutes, Thirty-two (32) seconds East 65.58 feet; thence North Sixteen (16) degrees, Fifty-three (53) minutes, Fourteen (14) seconds East 109.72 feet; thence North Twenty (20) degrees, Zero (00) minutes, Thirty-nine (39) seconds East 123.84 feet; thence North Twenty-two (22) degrees, Eight (08) minutes, Eighteen (18) seconds East 168.43 feet to the true point of beginning. Containing 5.00 acres, more or less.

TRI CO Surveying & Mapping


Edmund O. Farkas, Registered Land Surveyor

103 West Temperance
P.O. Box 96
Ellettsville, Indiana 47429
Phone: 812-876-2305

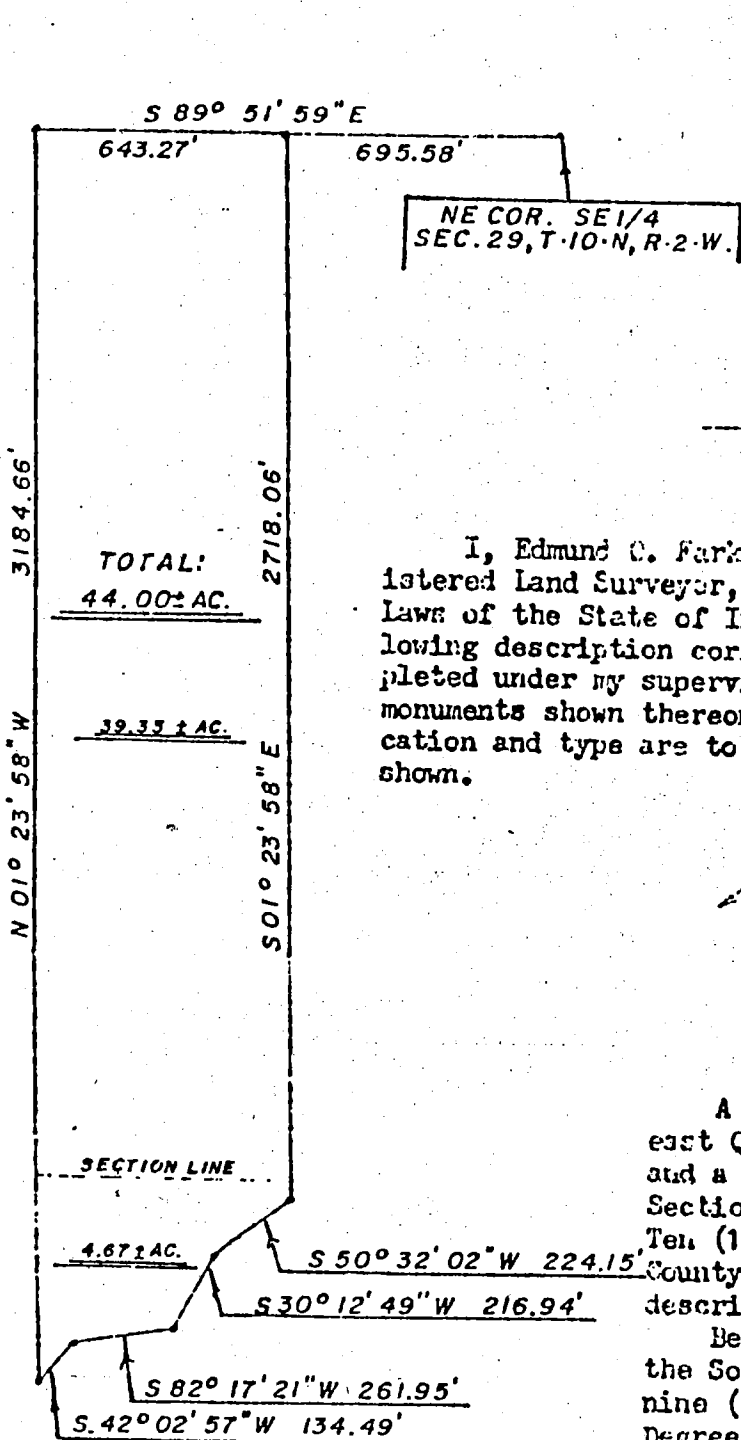

SCALE: 1" = 500'

I, Edmund O. Farkas, hereby certify that I am a Registered Land Surveyor, licensed in compliance with the Laws of the State of Indiana; that this plat and the following description correctly represent a land survey completed under my supervision on June 15, 1982; that all monuments shown thereon actually exist and that their location and type are to the best of my knowledge accurately shown.

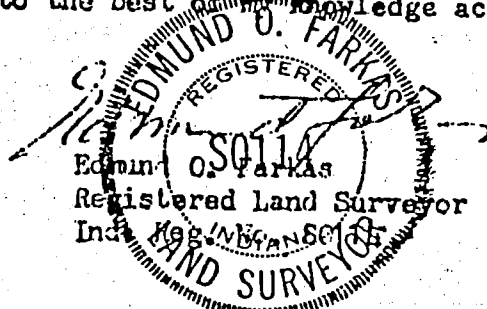

A part of the East Half of the Southeast Quarter of Section Twenty-nine (29), and a part of the Northeast Quarter of Section Thirty-two (32) all in Township Ten (10) North, Range Two (2) West, Monroe County, Indiana, and more particularly described as follows:

Beginning at the Northeast Corner of the Southeast Quarter of Section Twenty-nine (29), thence North Eighty-nine (89) Degrees, Fifty-one (51) Minutes and Fifty-nine (59) Seconds West 695.58 feet along

the North line of said Quarter Section to the true point of beginning, thence leaving said North line South One (01) Degree, Twenty-three (23) Minutes and Fifty-eight (58) Seconds East 2718.06 feet to the centerline of a ditch, thence along said ditch the following courses and distances: South Fifty (50) Degrees, Thirty-two (32) Minutes and Two (02) Seconds West 224.15 feet, thence South Thirty (30) Degrees, Twelve (12) Minutes and Forty-nine (49) Seconds West 216.94 feet, thence South Eighty-two (82) Degrees, Seventeen (17) Minutes and Twenty-one (21) Seconds West 261.95 feet, thence South Forty-two (42) Degrees, Two (02) Minutes and Fifty-seven (57) Seconds West 134.49 feet to the West line of the Northeast Quarter of the Northeast Quarter of said Section Thirty-two (32), thence along said West line and on the West line of the East half of the Southeast Quarter of Section Twenty-nine (29) North One (01) Degree, Twenty-three (23) Minutes and Fifty-eight (58) Seconds West 3184.66 feet to the Northwest Corner of said East Half, thence leaving said West line South Eighty-nine (89) Degrees, Fifty-one (51) Minutes and Fifty-nine (59) Seconds East 643.27 feet along the North line of said East Half to the place of beginning.

Containing 44.00 acres, more or less.

4.67 acres in Section 32 and 39.33 acres in Section 29.

Also an Easement:
See Exhibit A

Blaine Blason 29/32

29

32

1/2

FRI CO Surveying & Mapping

Edmund O. Farkas, Registered Land Surveyor


103 West Temperance
P.O. Box 96
Ellettsville, Indiana 47429
Phone: 812-876-2305

Exhibit A:

A 30 foot wide easement being 15 feet on both sides of the following described centerline: A part of the Northeast Quarter of Section Thirty-two (32), Township Ten (10) North, Range Two (2) West, Monro County, Indiana, and more particularly described as follows:

Beginning on the South property line of the aforementioned 44.00 acre tract, said point being North Forty-two (42) Degrees, Two (02) Minutes and Fifty-seven (57) Seconds East 25.94 feet from the Southwest Corner of said 44.00 acre tract, said point also being 3161.33 feet South and 1243.70 feet West of the Northeast Corner of the Southeast Quarter of Section Twenty-nine (29), Township Ten (10) North, Range Two (2) West, thence along the centerline the following courses and distances: South One (01) Degree, Nine (09) Minutes and Twenty-eight (28) Seconds East 259.80 feet, thence South Eight (08) Degrees, Thirty-two (32) Minutes and Fourteen (14) Seconds East 74.11 feet, thence South Thirty-seven (37) Degrees, Fifty-eight (58) Minutes and Thirty-nine (39) Seconds East 167.05 feet, thence South Four (04) Degrees, Twenty-six (26) minutes and Eleven (11) Seconds West 144.38 feet, thence South Zero (00) Degrees, Forty (40) Minutes and Seven (07) Seconds West 86.13 feet, thence South Thirty-four (34) Degrees, Thirty-one (31) Minutes and Fifty-eight (58) Seconds West 105.88 feet, thence South Zero (00) Degrees, Forty-eight (48) Minutes and Nine (09) Seconds West 186.10 feet, thence South Two (02) Degrees, Forty-four (44) Minutes and Fifty-six (56) Seconds East 323.74 feet, thence South One (01) Degree, Twenty-one (21) Minutes and Twelve (12) Seconds East 209.56 feet, thence South Zero (00) Degrees, Twenty-five (25) Minutes and Forty (40) Seconds West 662.47 feet to a county road.

EXHIBIT A
PART SW 1/4, SW 1/4, SECTION 29, T 10N, R 2W
Monroe County, Indiana

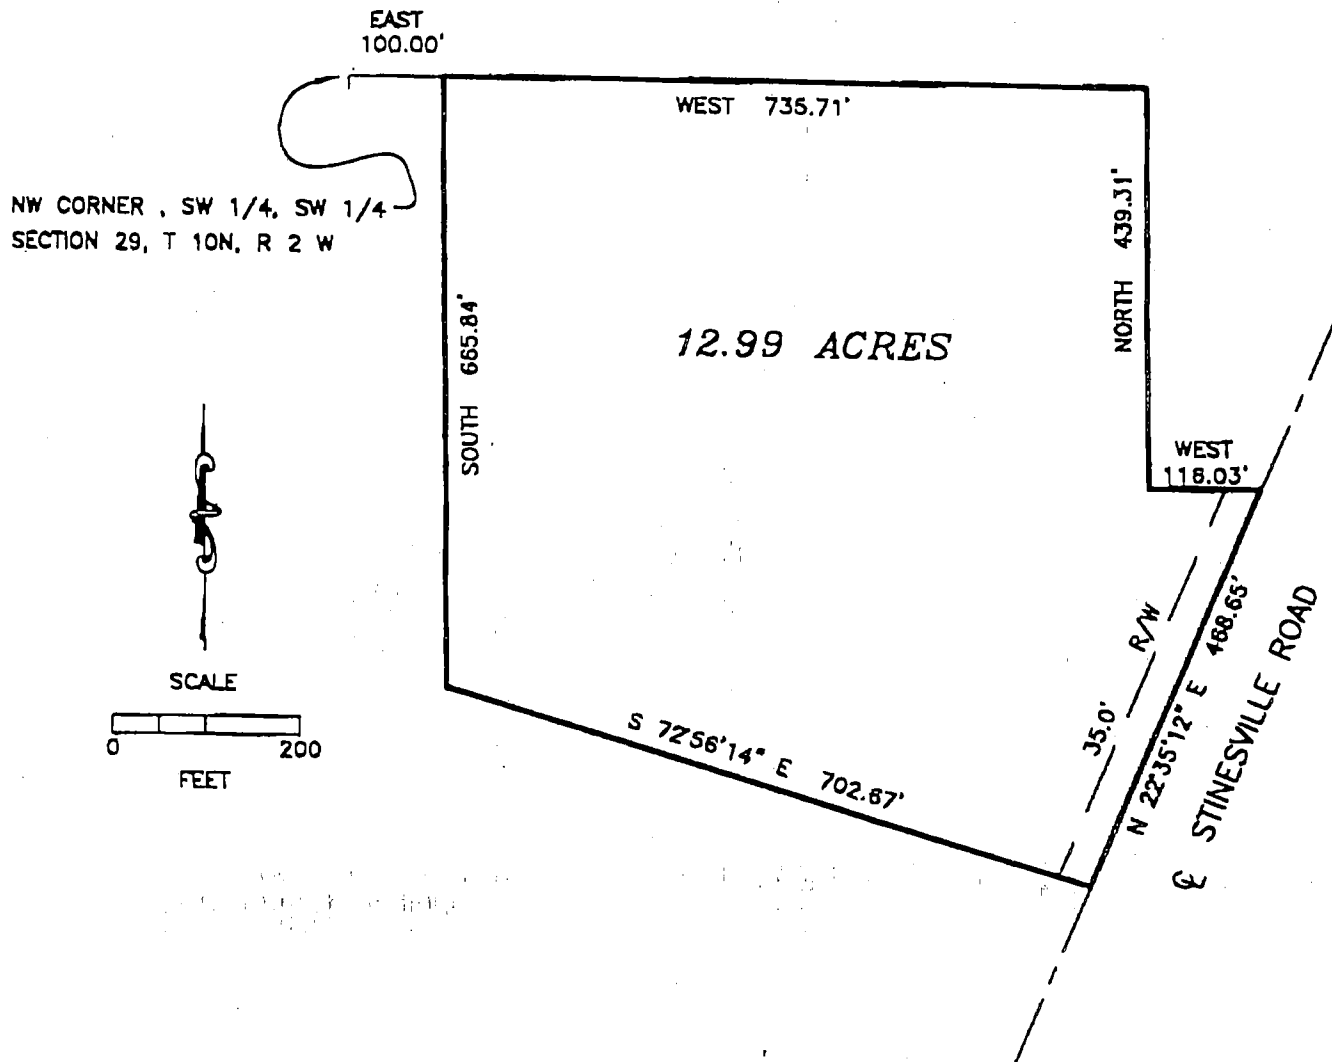

DESCRIPTION:

PART OF THE SOUTHWEST QUARTER OF THE SOUTHWEST QUARTER OF SECTION 29, TOWNSHIP 10 NORTH, RANGE 2 WEST, DESCRIBED AS FOLLOWS: COMMENCING AT THE NORTHWEST CORNER OF THE SAID QUARTER QUARTER SECTION; THENCE ALONG THE NORTH LINE OF SAID QUARTER QUARTER SECTION EAST FOR 100.00 FEET AND TO THE POINT OF BEGINNING; THENCE LEAVING THE SAID NORTH LINE SOUTH FOR 665.64 FEET; THENCE SOUTH 72 DEGREES 56 MINUTES 14 SECONDS EAST FOR 702.67 FEET AND TO THE CENTERLINE OF STINESVILLE ROAD; THENCE ALONG THE SAID ROAD CENTERLINE NORTH 22 DEGREES 35 MINUTES 12 SECONDS EAST FOR 488.65 FEET; THENCE LEAVING THE SAID ROAD CENTERLINE WEST FOR 116.03 FEET; THENCE NORTH FOR 439.31 FEET AND TO THE NORTH LINE OF THE SAID QUARTER QUARTER SECTION; THENCE ALONG THE SAID NORTH LINE WEST FOR 735.71 FEET AND TO THE POINT OF BEGINNING. CONTAINING 12.99 ACRES, MORE OR LESS. SUBJECT TO A 35.00 FOOT COUNTY HIGHWAY RIGHT OF WAY FROM THE CENTERLINE OF STINESVILLE ROAD.


DESCRIPTION FROM RECORDED INFORMATION ONLY.
NO FIELD SURVEY WAS PERFORMED.

SURVEYOR'S SIGNATURE

Raymond Graham
RAYMOND GRAHAM
R.P.E. 8409 R.L.S. 9978
615 WEST KIRKWOOD AVENUE
BLOOMINGTON, IN 47404
SEPTEMBER 1, 1999 P/N 99-311

B
B
sec
29

EXHIBIT A
PART SW 1/4, SW 1/4, SECTION 29, T 10N, R 2W
Monroe County, Indiana

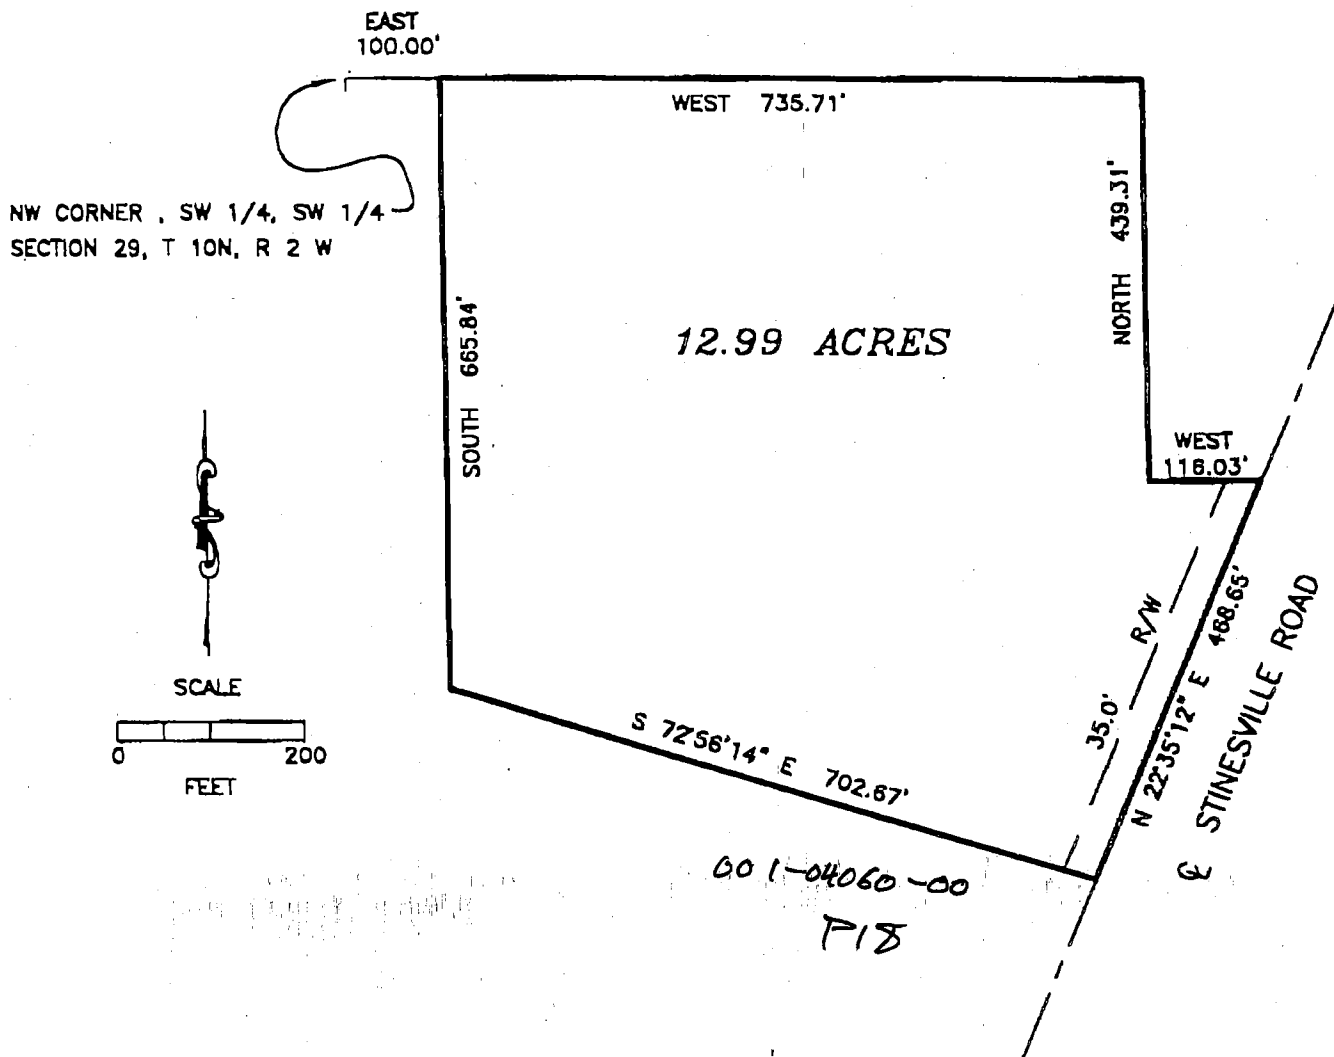

DESCRIPTION:

PART OF THE SOUTHWEST QUARTER OF THE SOUTHWEST QUARTER OF SECTION 29, TOWNSHIP 10 NORTH, RANGE 2 WEST, DESCRIBED AS FOLLOWS: COMMENCING AT THE NORTHWEST CORNER OF THE SAID QUARTER QUARTER SECTION; THENCE ALONG THE NORTH LINE OF SAID QUARTER QUARTER SECTION EAST FOR 100.00 FEET AND TO THE POINT OF BEGINNING; THENCE LEAVING THE SAID NORTH LINE SOUTH FOR 665.64 FEET; THENCE SOUTH 72 DEGREES 56 MINUTES 14 SECONDS EAST FOR 702.67 FEET AND TO THE CENTERLINE OF STINESVILLE ROAD; THENCE ALONG THE SAID ROAD CENTERLINE NORTH 22 DEGREES 35 MINUTES 12 SECONDS EAST FOR 488.65 FEET; THENCE LEAVING THE SAID ROAD CENTERLINE WEST FOR 116.03 FEET; THENCE NORTH FOR 439.31 FEET AND TO THE NORTH LINE OF THE SAID QUARTER QUARTER SECTION; THENCE ALONG THE SAID NORTH LINE WEST FOR 735.71 FEET AND TO THE POINT OF BEGINNING. CONTAINING 12.99 ACRES, MORE OR LESS. SUBJECT TO A 35.00 FOOT COUNTY HIGHWAY RIGHT OF WAY FROM THE CENTERLINE OF STINESVILLE ROAD.

DESCRIPTION FROM RECORDED INFORMATION ONLY.
NO FIELD SURVEY WAS PERFORMED.

SURVEYOR'S SIGNATURE

Raymond Graham
RAYMOND GRAHAM
R.P.E. 8409 R.L.S. 9978
615 WEST KIRKWOOD AVENUE
BLOOMINGTON, IN 47404
SEPTEMBER 1, 1999 P/N 99-311

BB


Sec 29

1/2

1/4 CORNER 2
SW 1/4 - SW 1/4
SECTION 29
T10N - R2W

PART SW 1/4 - SW 1/4
SECTION 29 - T10N - R2W

O = DEPOSES 5/8" REBAR W CAP
SET
CAP = GRAHAM L.S. 9978

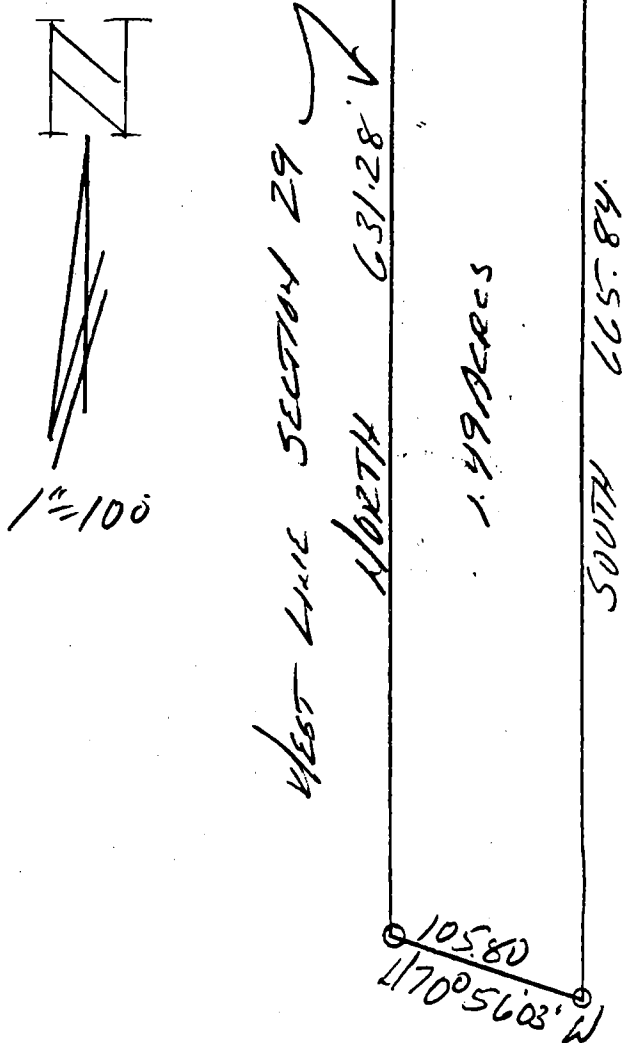

001-04060-03
P54

DESCRIPTION:


A part of the Southwest quarter of the Southwest quarter of Section 29, Township 10 North, Range 2 West, Monroe County, Indiana, described as follows: Beginning at a 5/8" rebar with cap set this survey, cap = Graham R.L.S. 9978, marking the Northwest corner of said quarter quarter, thence running East for 100.00 feet, thence running South and parallel with the West line of said Section for 665.84 feet and to the North line of a 5.00 acre tract as described in Deed Record 450 page 600, thence running with said north line North 70 degrees 56 minutes 03 seconds West for 105.80 feet and to the West line of said Section, thence running with said Section line North for 631.28 feet and to the point of beginning. Containing in all 1.49 acres, more or less.



C.D. Graham

C.D. Graham L.S. 9500014 Indiana
Graham Engineering 615 W. Kirkwood
Bloomington, Indiana 47404
May 17, 1999 Job No. 99-190

RR Sec 29
(amended to Tanell Subdiv)

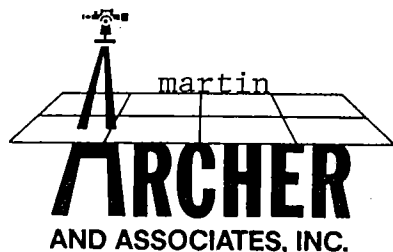


(812) 334-8941

205 N. College Ave.
Suite 512
Bloomington, IN 47404

LAND SURVEYING

Part of the South half of the Southwest quarter of Section 29, Township 10 North, Range 2 West, Monroe County, Indiana, and more particularly described as follows: Beginning at a 5/8 inch rebar with cap set on the West line of said Southwest quarter South One (01) degree, Forty-seven (47) minutes, Fifteen (15) seconds East 2,178.27 feet from a stone found marking the Northwest corner of said Southwest quarter; thence continuing on said West line South One (01) degree, Forty-seven (47) minutes, Fifteen (15) seconds East 206.61 feet to a stone post on the Northerly right-of-way line of State Road 46; thence along said right-of-way line South Fifty (50) degrees, Forty-seven (47) minutes, Sixteen (16) seconds East 386.03 feet to a 5/8 inch rebar with cap set; thence leaving said right-of-way line South Eighty-two (82) degrees, Forty-eight (48) minutes, Forty-eight (48) seconds East 371.88 feet to a P.K. nail set in the centerline of Stinesville Road; thence along said centerline North Twenty-two (22) degrees, Fifty-five (55) minutes, Zero (00) seconds East 275.00 feet to a P.K. nail set; thence leaving said centerline North Seventy-two (72) degrees, Forty (40) minutes, Thirty-four (34) seconds West 818.72 feet; to the point of beginning. Containing 5.00 acres, more or less.

Subject to an 18 foot right-of-way along the Easterly end of the above described tract for Stinesville Road.

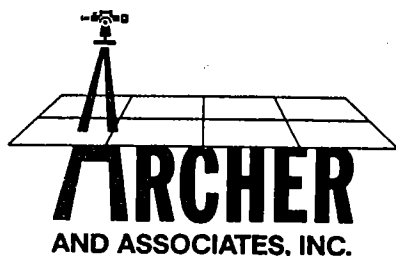

LAND SURVEYING

TOWNSHIP: BB

001-04060-α
PARCEL NO:

TRANS FROM: *Magner, Hazel M*

LEGAL DESC: *P+ SW SW 29.10.2 W 19.48 A*

VALUE, LAND: *1270*

IMPROVEMENTS: —

TRANS TO: *Martin, David A*

ADDRESS: *C/O Hazel Magner, 7637 N Stinesville Rd, Bloomington, IN 47433*

LEGAL DESC: *P+ SW SW 29.10.2 W 5A #01*

VALUE, LAND:

IMPROVEMENTS: —

INSTRUMENT: *wa-*

DATED: *9.27.96*

DATE OF TRANS: *10.15.96*

TRANS BY: *Q*

Ent. ☒

Tr. Bk.


Comp.

Date

*BOWMAN
DR 246
Pg 117-118*

*BOWMAN
DR 146
Pg 41*


*BOWMAN
DR 237*

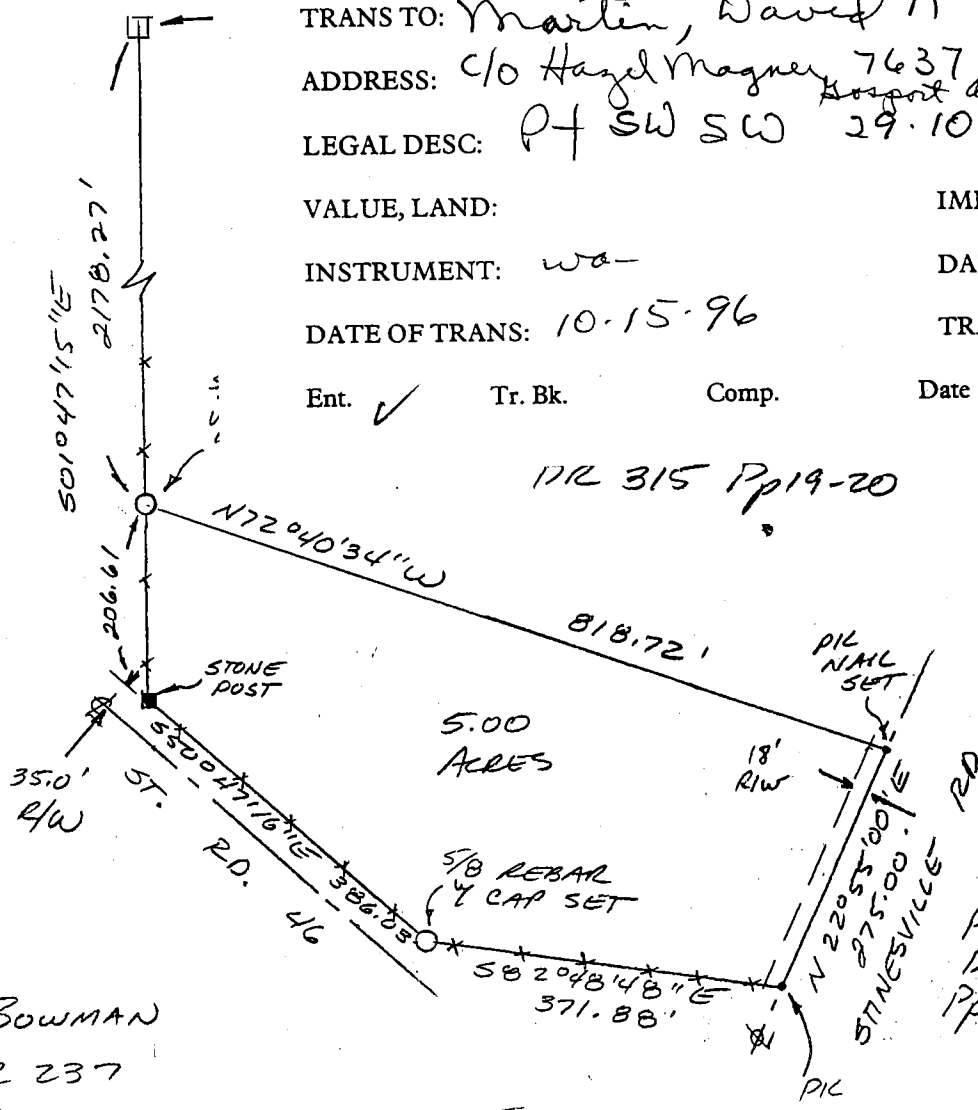

TRI CO Surveying & Mapping

Edmund O. Farkas, Registered Land Surveyor


103 West Temperance
P.O. Box 96
Ellettsville, Indiana 47429
Phone: 812-876-2305

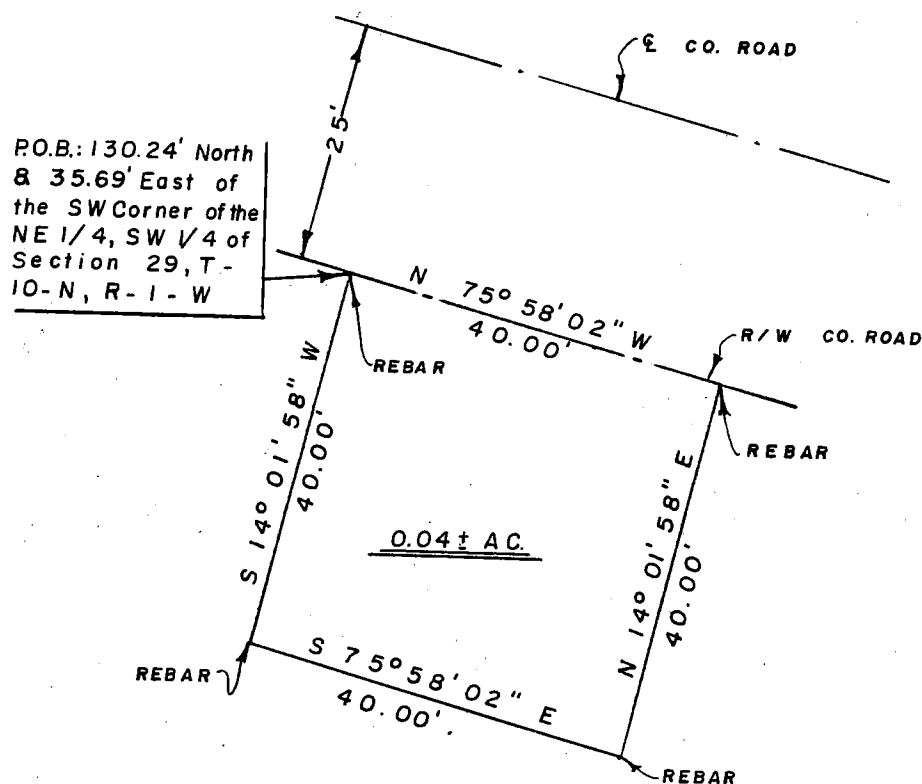

SCALE: 1" = 20'

B. B. Sec. 29

I, Edmund O. Farkas, hereby certify that I am a Registered Land Surveyor, licensed in compliance with the Laws of the State of Indiana; that the above plat and the following description correctly represent a land survey completed under my supervision on March 30, 1987; that all the monuments shown thereon actually exist and that their location and type are to the best of my knowledge accurately shown.

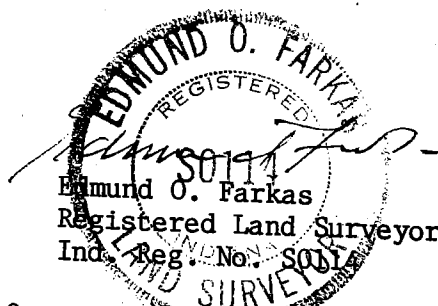

A part of the Northeast Quarter of the Southwest Quarter of Section Twenty-nine (29), Township Ten (10) North, Range One (1) West, Monroe County, Indiana, and more particularly described as follows:

Beginning 130.24 feet North and 35.69 feet East from a stone marking the Southwest Corner of said Quarter Quarter Section, said point being on the right-of-way line of a county road, thence leaving said right-of-way South Fourteen (14) Degrees, One (01) Minute, Fifty-eight (58) Seconds West 40.00 feet, thence South Seventy-five (75) Degrees, Fifty-eight (58) Minutes, Two (02) Seconds East 40.00 feet, thence North Fourteen (14) Degrees, One (01) Minute, Fifty-eight (58) Seconds East 40.00 feet to the aforementioned right-of-way of a county road, thence along said right-of-way North Seventy-five (75) Degrees, Fifty-eight (58) Minutes, Two (02) Seconds West 40.00 feet to the point of beginning.
Containing 0.04 acres, more or less.

MAR 30 1987
Rodney J. Brown
Recorder Monroe County, Indiana